THIS DRAWING IS UNPUBLISHED | RELEASED FOR PUBLICATION 2010
© COPYRIGHT 2010 Tyco Electronics AMP GmbH | ALL RIGHTS RESERVED.

LOC	DIST
A1	-

REVISIONS

F	LTR	DESCRIPTION	DATE	DWN	APVD
	A	New drawing	29NOV2010	FU	HR
	A1	PCN E-12-005837	11APR2012	MT	HR

SHOWN 1-2141520-1

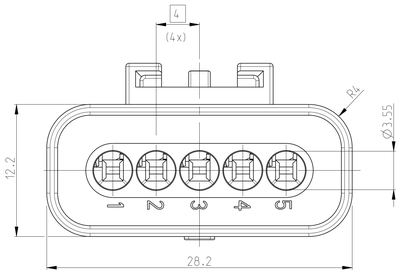

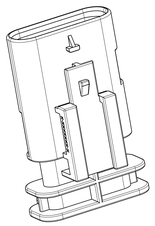

2:1

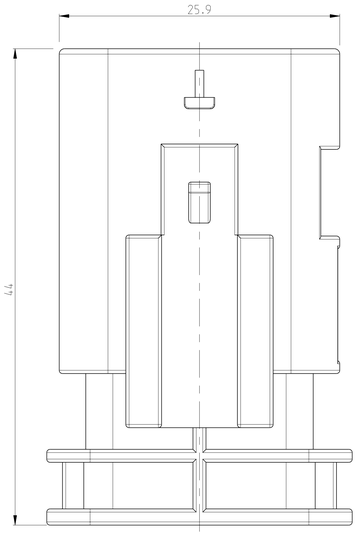

C-C

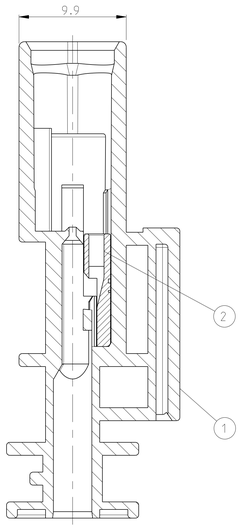

CODINGS
2:1

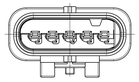

A
1-2141520-1
(BLACK)
1-2141520-4
(YELLOW)

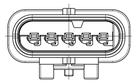

A1

B
2-2141520-1
(GREY)

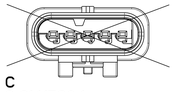

C
3-2141520-1

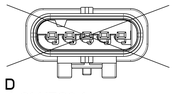

D
4-2141520-1

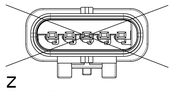

Z
5-2141520-1

RETAINER IN PRE LOCKED POSITION
2. Kontaktsicherung in Vorraststellung

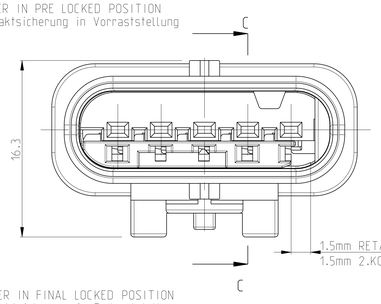

RETAINER IN FINAL LOCKED POSITION
2. Kontaktsicherung in Endraststellung

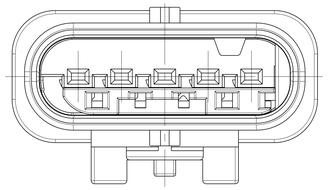

RETAINER MOVING DIRECTION
2. Kontaktsicherung Verschieberichtung

~~SHOWN~~ ~~1-2141520-2~~

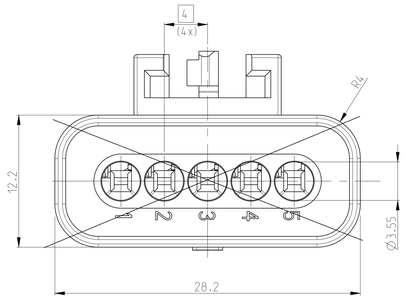

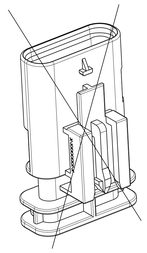

2:1

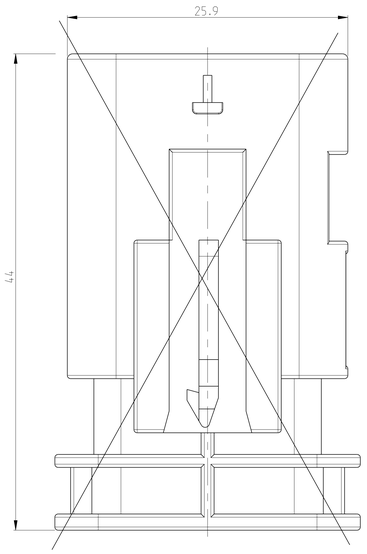

C-C

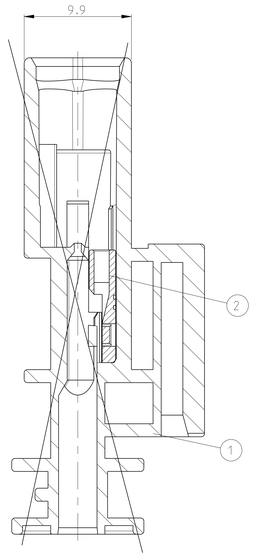

CODINGS
2:1

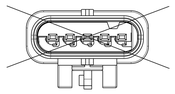

A
1-2141520-2

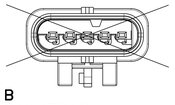

B
2-2141520-2

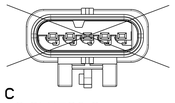

C
3-2141520-2

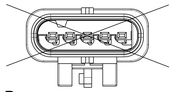

D
4-2141520-2

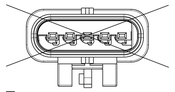

Z
5-2141520-1

USED MCON 1.2mm LL MALE TERMINALS AND SEALS			
TE-PN. TERMINALS	WIRE RANGE	TE-PN. SINGLE WIRE SEAL	TE-PN. BLIND PLUG
1718756	0.14 - 0.22mm²	967067-2	967056-1
1718758	0.25 - 0.35mm²	967067-2	
1718760	0.5 - 0.75mm²	967067-1	
1718762	1mm²	967067-1	
TERMINAL TE-APPLICATION SPEC.: 114-18464.			

RETAINER IN PRE LOCKED POSITION
2. Kontaktsicherung in Vorraststellung

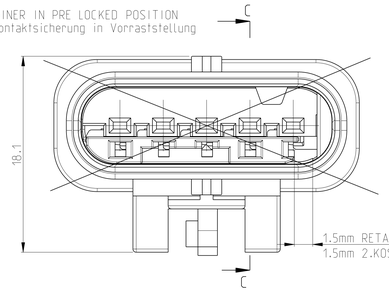

RETAINER IN FINAL LOCKED POSITION
2. Kontaktsicherung in Endraststellung

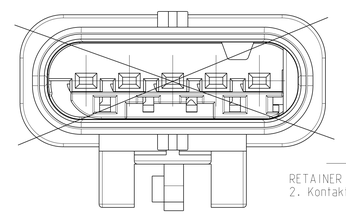

RETAINER MOVING DIRECTION
2. Kontaktsicherung Verschieberichtung

TE-SUITABLE FEMALE HSG. PASSENDE BUCHSENGEH.	TE-Bestell-Nr. ORDER-NO.	ASSY REV.	CODE	Benennung TITLE	QTY	Benennung Einzelteil TITLE	Werkstoff MATERIAL	Oberflaeche/Farbe SURFACE/COLOUR	Pos. ITEM
-	5-2141520-2	A	Z	Stiftgehaeuse 5pol. MALE HOUSING 5POS.	1	Kontaktsicherung RETAINER	PA66-GF35	violett/VIOLET	2
					1	Stiftgehaeuse MALE HOUSING	PBT-GF30	schwarz/BLACK	1z
-	4-2141520-2	A	D	Stiftgehaeuse 5pol. MALE HOUSING 5POS.	1	Kontaktsicherung RETAINER	PA66-GF35	violett/VIOLET	2
					1	Stiftgehaeuse MALE HOUSING	PBT-GF30	schwarz/BLACK	1d
-	3-2141520-2	A	C	Stiftgehaeuse 5pol. MALE HOUSING 5POS.	1	Kontaktsicherung RETAINER	PA66-GF35	violett/VIOLET	2
					1	Stiftgehaeuse MALE HOUSING	PBT-GF30	schwarz/BLACK	1c
-	2-2141520-2	A	B	Stiftgehaeuse 5pol. MALE HOUSING 5POS.	1	Kontaktsicherung RETAINER	PA66-GF35	violett/VIOLET	2
					1	Stiftgehaeuse MALE HOUSING	PBT-GF30	grau/GREY	1b
1670921	1-2141520-2	A	A	Stiftgehaeuse 5pol. MALE HOUSING 5POS.	1	Kontaktsicherung RETAINER	PA66-GF35	violett/VIOLETT	2
					1	Stiftgehaeuse MALE HOUSING	PBT-GF30	schwarz/BLACK	1a
1-2141524-4	1-2141520-4	A	A	Stiftgehaeuse 5pol. MALE HOUSING 5POS.	1	Kontaktsicherung RETAINER	PA66-GF35	violett/VIOLET	2
					1	Stiftgehaeuse MALE HOUSING	PBT-GF30	gelb/YELLOW	1a
-	5-2141520-1	A	Z	Stiftgehaeuse 5pol. MALE HOUSING 5POS.	1	Kontaktsicherung RETAINER	PA66-GF35	violett/VIOLET	2
					1	Stiftgehaeuse MALE HOUSING	PBT-GF30	schwarz/BLACK	1z
-	4-2141520-1	A	D	Stiftgehaeuse 5pol. MALE HOUSING 5POS.	1	Kontaktsicherung RETAINER	PA66-GF35	violett/VIOLET	2
					1	Stiftgehaeuse MALE HOUSING	PBT-GF30	schwarz/BLACK	1d
-	3-2141520-1	A	C	Stiftgehaeuse 5pol. MALE HOUSING 5POS.	1	Kontaktsicherung RETAINER	PA66-GF35	violett/VIOLET	2
					1	Stiftgehaeuse MALE HOUSING	PBT-GF30	schwarz/BLACK	1c
2-1670921-1	2-2141520-1	A	B	Stiftgehaeuse 5pol. MALE HOUSING 5POS.	1	Kontaktsicherung RETAINER	PA66-GF35	violett/VIOLET	2
					1	Stiftgehaeuse MALE HOUSING	PBT-GF30	grau/GREY	1b
1-1670921-1	1-2141520-1	A	A	Stiftgehaeuse 5pol. MALE HOUSING 5POS.	1	Kontaktsicherung RETAINER	PA66-GF35	violett/VIOLETT	2
					1	Stiftgehaeuse MALE HOUSING	PBT-GF30	schwarz/BLACK	1a

A1

THIS DRAWING IS A CONTROLLED DOCUMENT.

DIMENSIONS: mm

TOLERANCES UNLESS OTHERWISE SPECIFIED:
0 PLC ±0.5
1 PLC ±0.5
2 PLC ±0.5
3 PLC ±0.5
4 PLC ±-
ANGLES ±1°
FINISH -

MATERIAL -

DWN H.Trajkov 16DEC2010
CHK H.Ripper 17DEC2010
APVD -

PRODUCT SPEC 108-94177-1
APPLICATION SPEC 114-18910-1
WEIGHT 7.4 g

TE Connectivity

NAME MALE HSG. 5POS. MCON 1.2mm LL SEALED
Stiftgeh. 5pol. MCON 1.2mm LL gedichtet

SIZE A0 | CAGE CODE 00779 | DRAWING NO C-2141520 | RESTRICTED TO -

CUSTOMER DRAWING | SCALE 5:1 | SHEET 1 OF 1 | REV A1